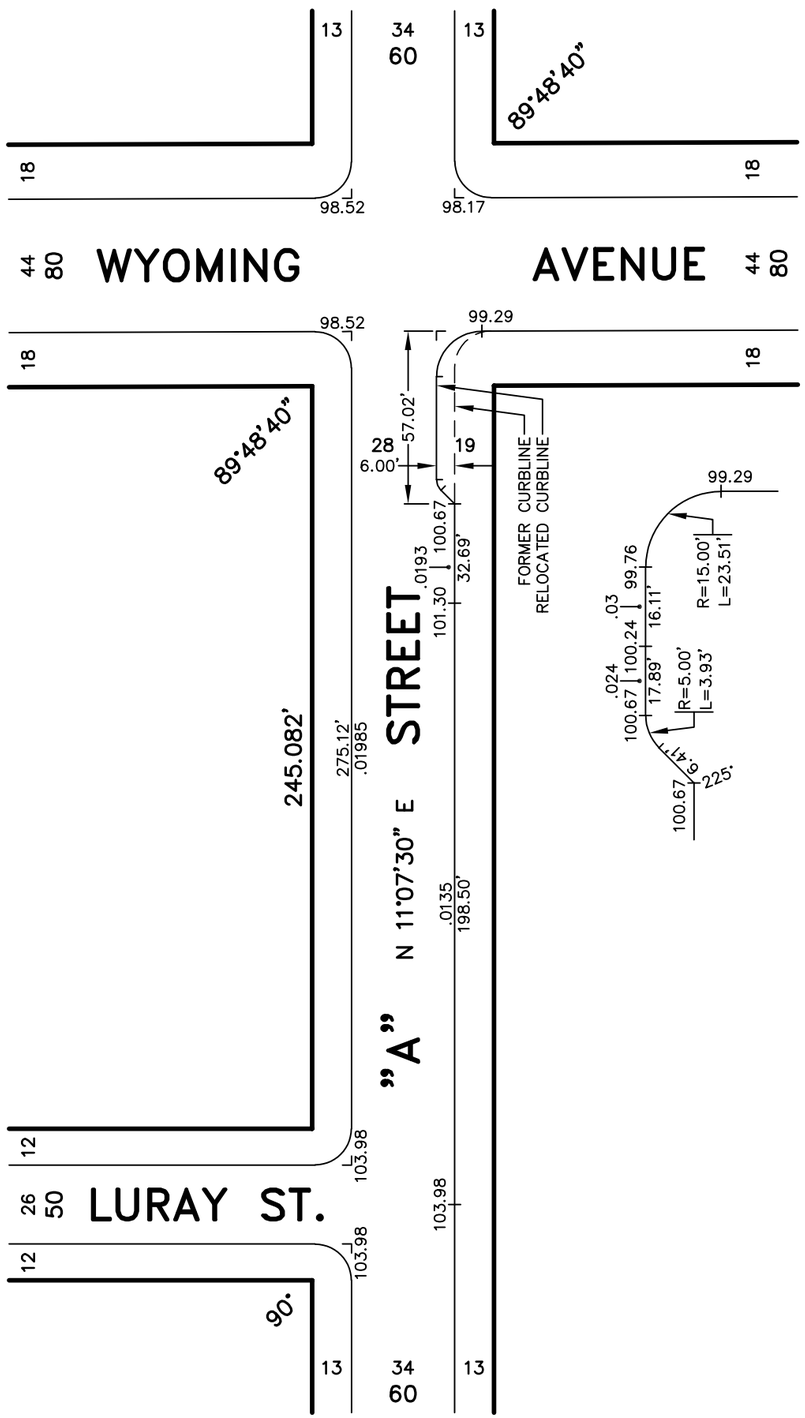


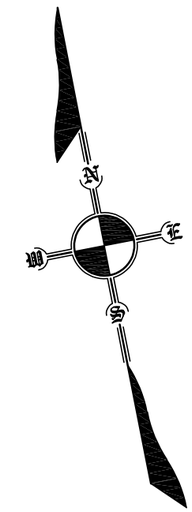

# SUPPLEMENTAL PLAN

RELOCATING A PORTION OF THE CURBLINE OF

## "A" STREET

FROM **WYOMING AVENUE** TO **LURAY STREET**

A GREEN STREETS PROJECT

CITY PLAN No. 232

42nd WARD ~ CITY OF PHILADELPHIA

MADE PURSUANT TO SECTION 11–301(6) OF THE PHILADELPHIA CODE

SCALE: 1" = 50'

**APPROVED BY THE**
**BOARD OF SURVEYORS**

**JULY 1, 2024**

MICHAEL A. LABRUM, PLS
SURVEYOR & REGULATOR
FIFTH SURVEY DISTRICT

VADIM L. FLEYSH, PE
CHIEF ENGINEER